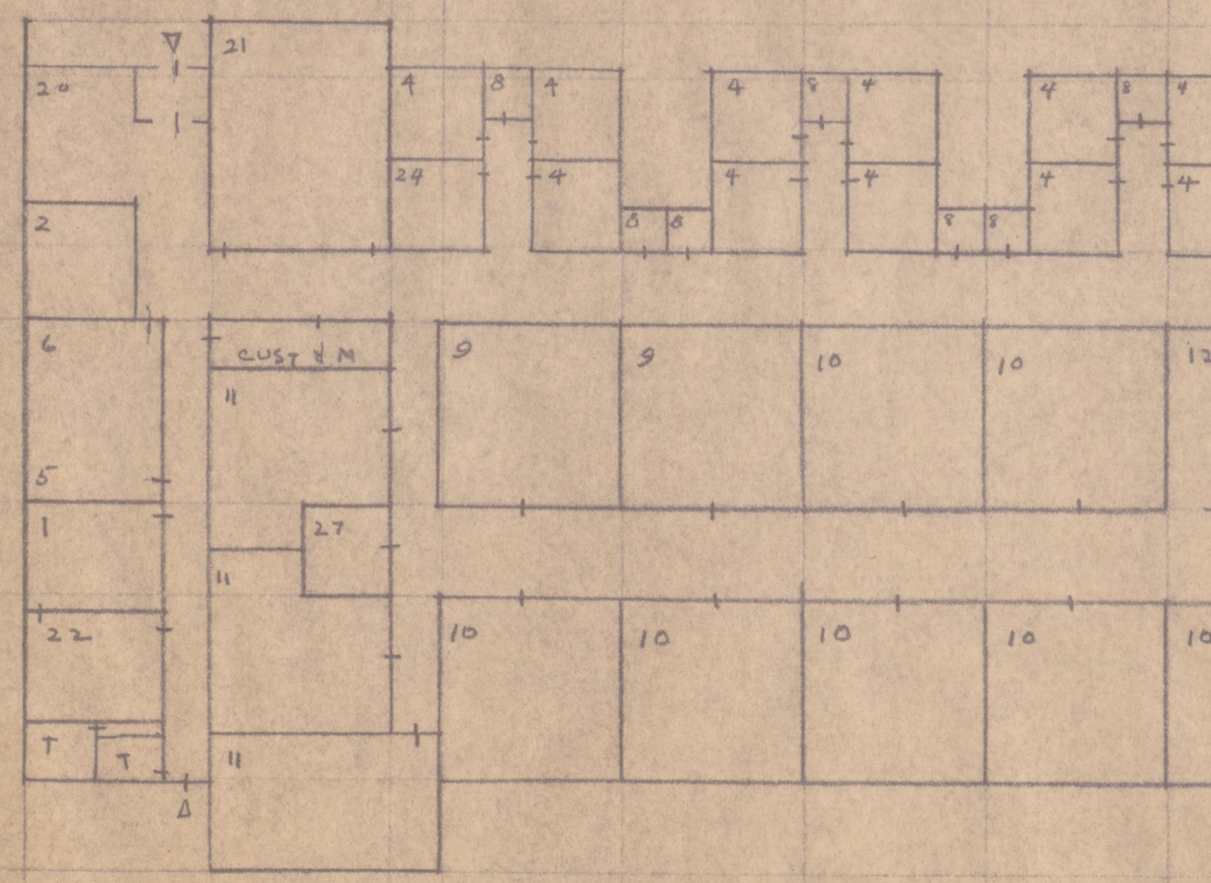

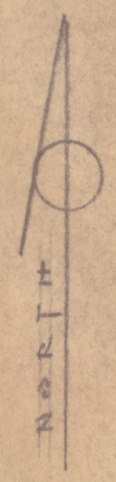

SCHEMATIC

PROJECT MATERIALS RESEARCH BLDG
FOR B.Y.U.
LOCATION PROVO UTAH

WILLAR
PROVO

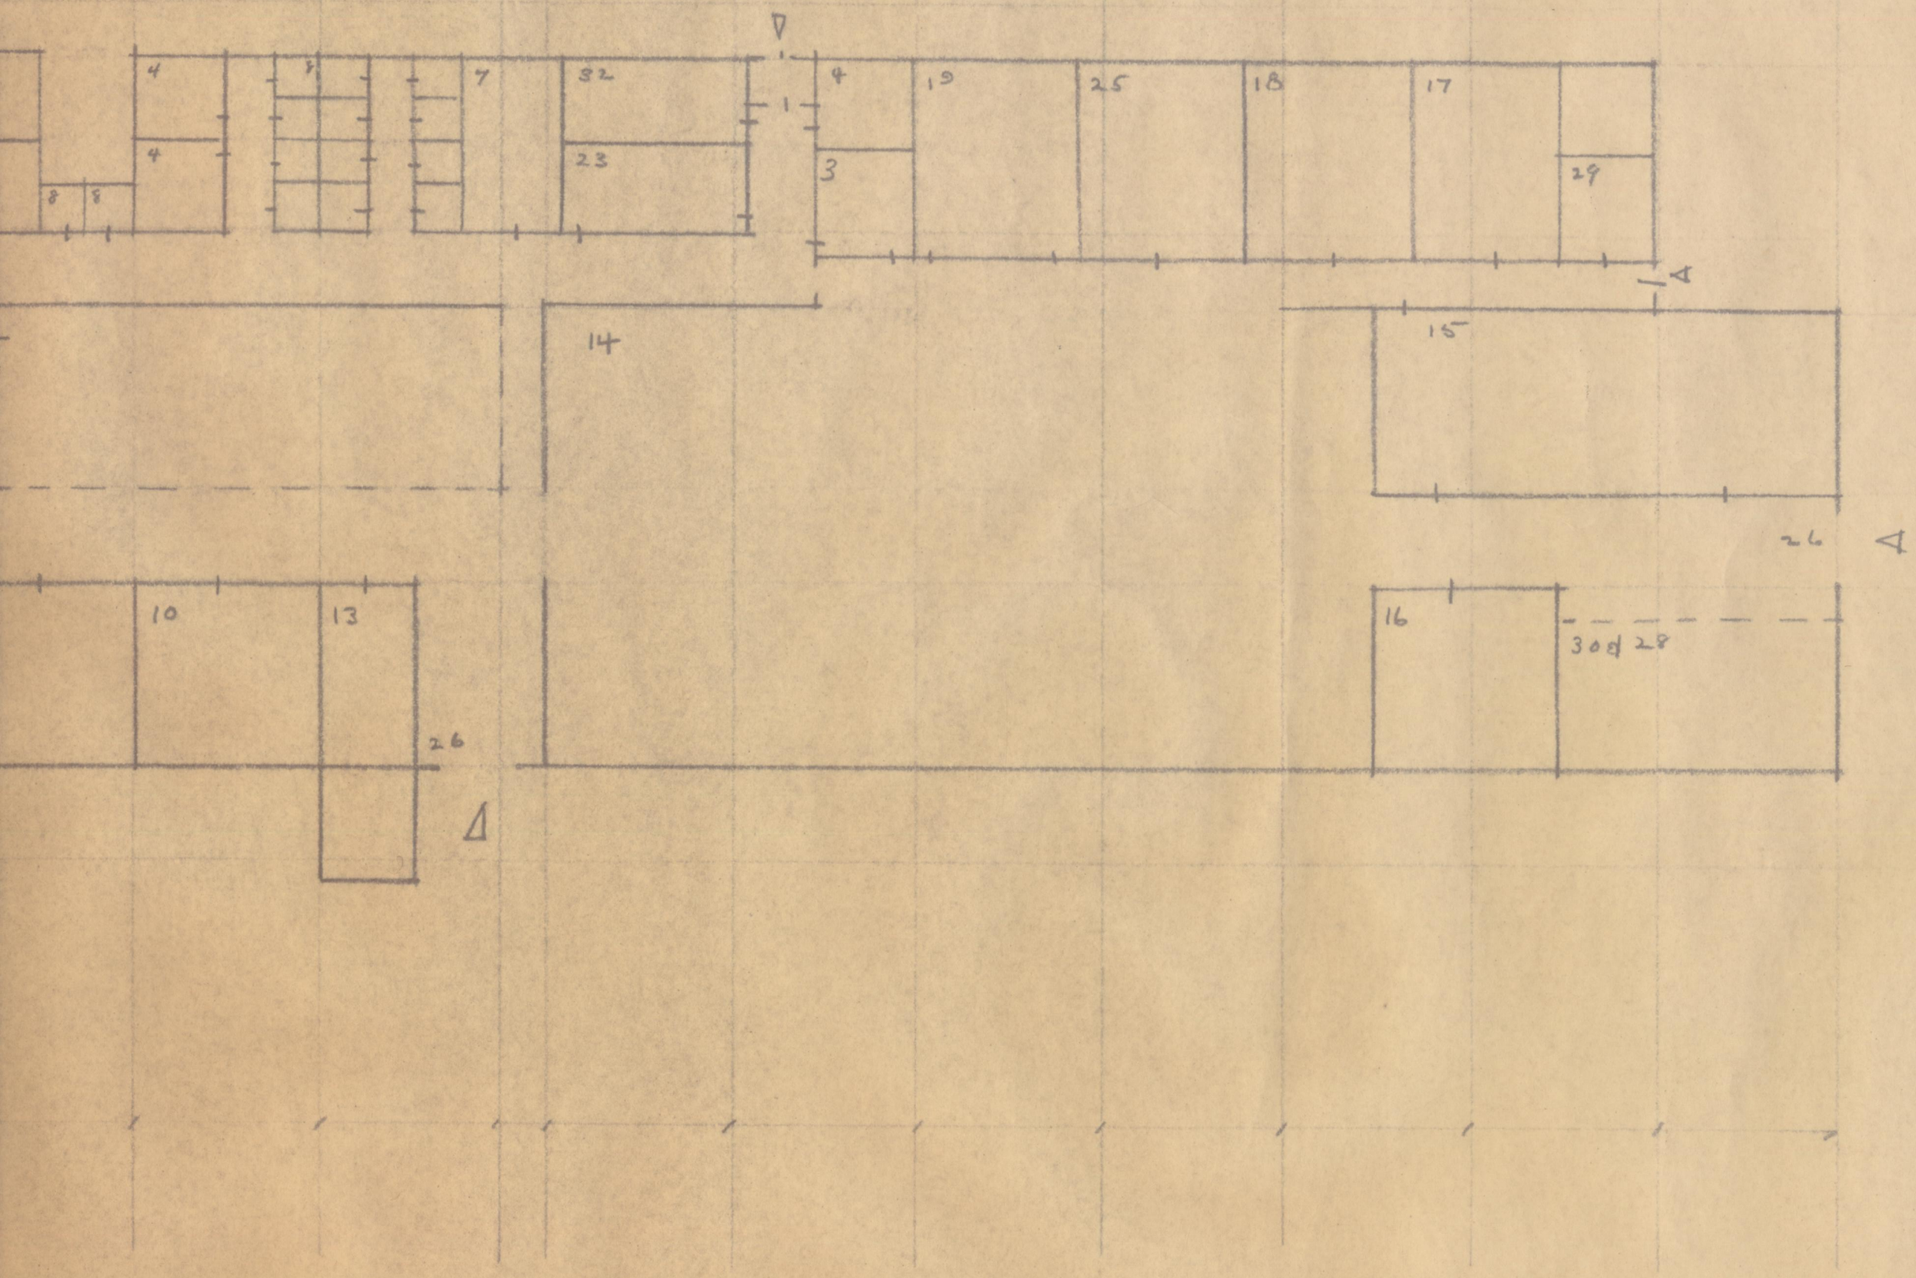

D C. NELSON A.I.A.- ARCHITECT UTAH	PLAN - LAYOUT - 1/16" = 1-0"	WCN 12/15/62		-2-